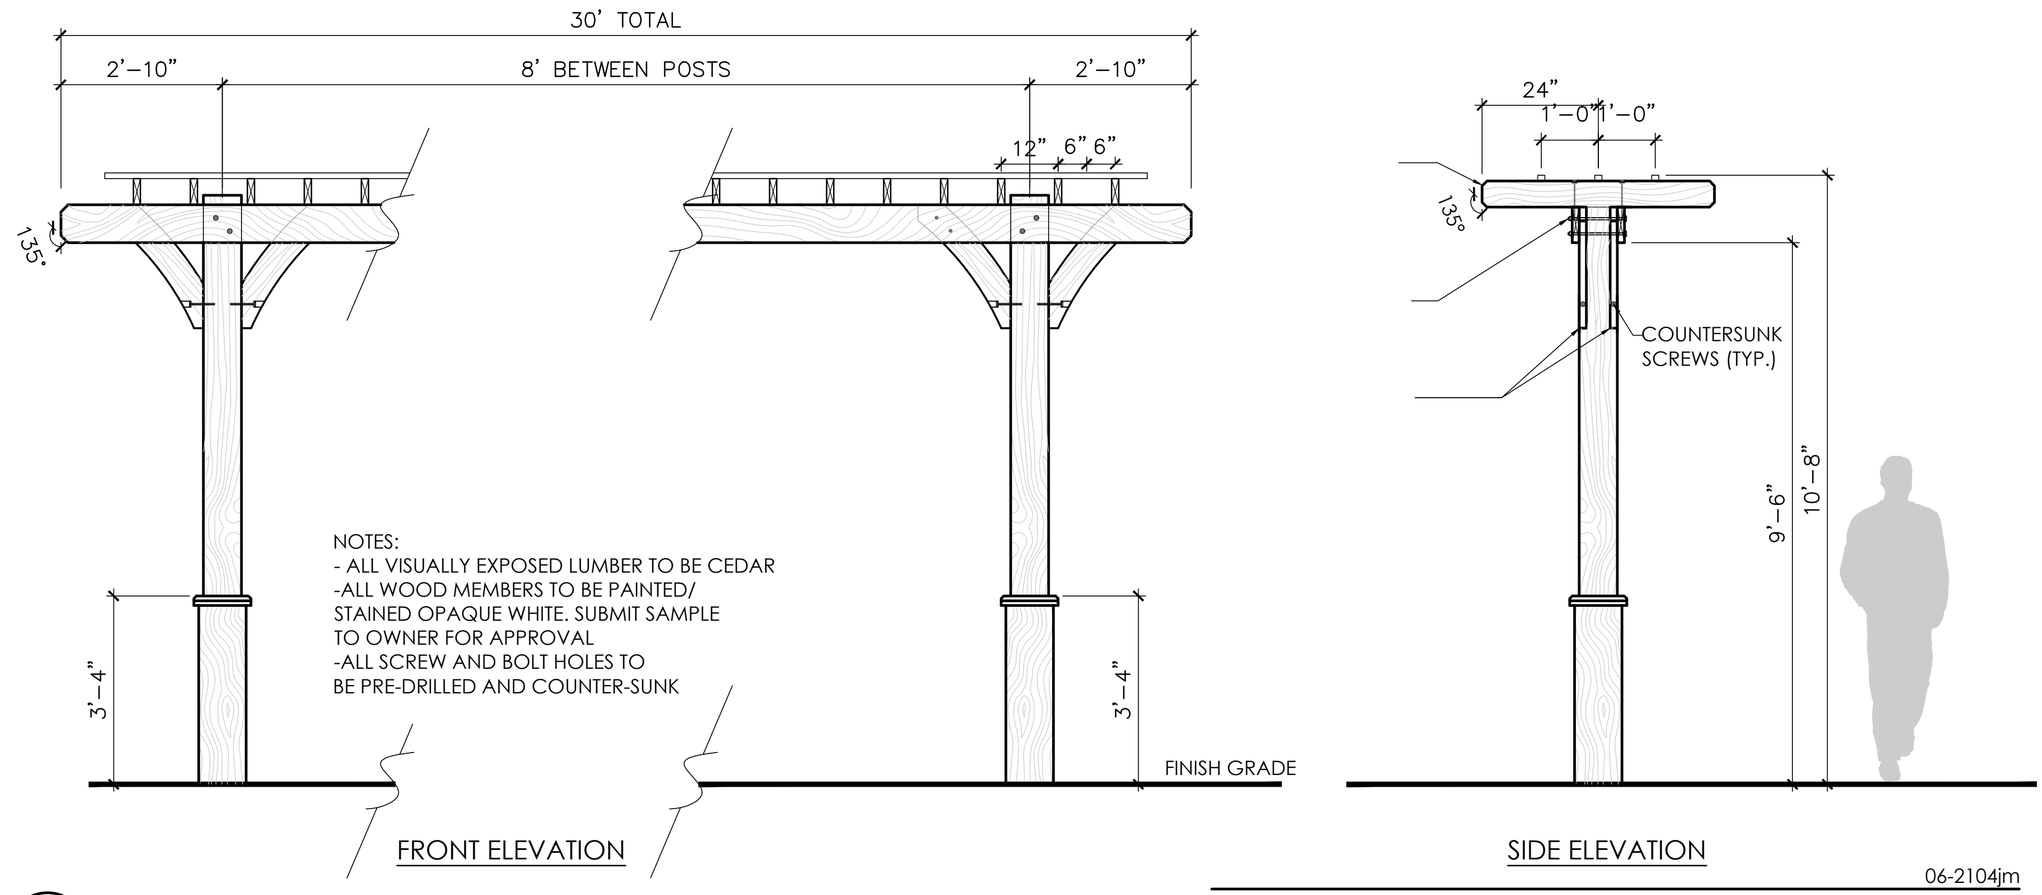

6 ARBOR AT OVERLOOK AREA
N.T.S.

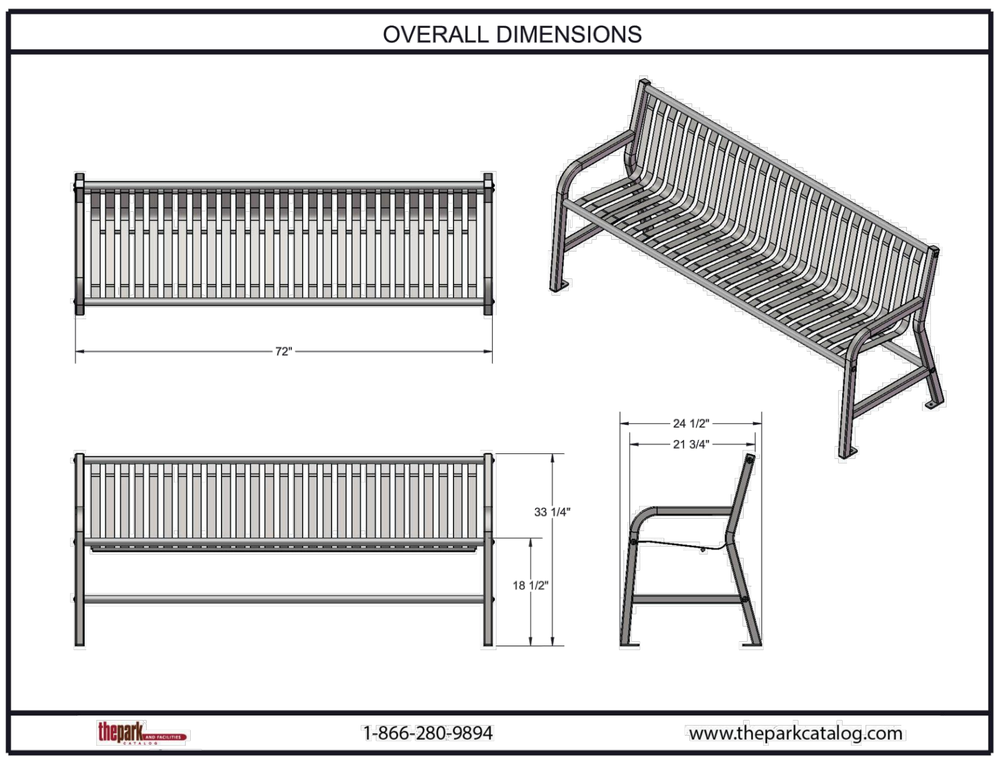

5/26/2017 Page 8 of 8

7 PROPOSED BENCH SEATING
SCALE: NTS

8 PROPOSED SHELTER STYLE
(OR OWNER APPROVED EQUAL)

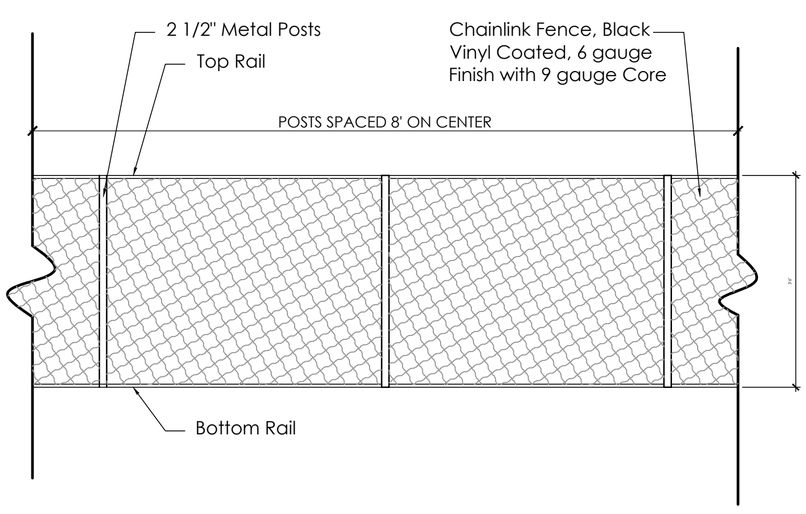

9 DOG PARK FENCE
SCALE: NTS

NOTE: 15' MIN. SETBACK FROM R.O.W. SIGNAGE TO BE DOUBLE SIDED

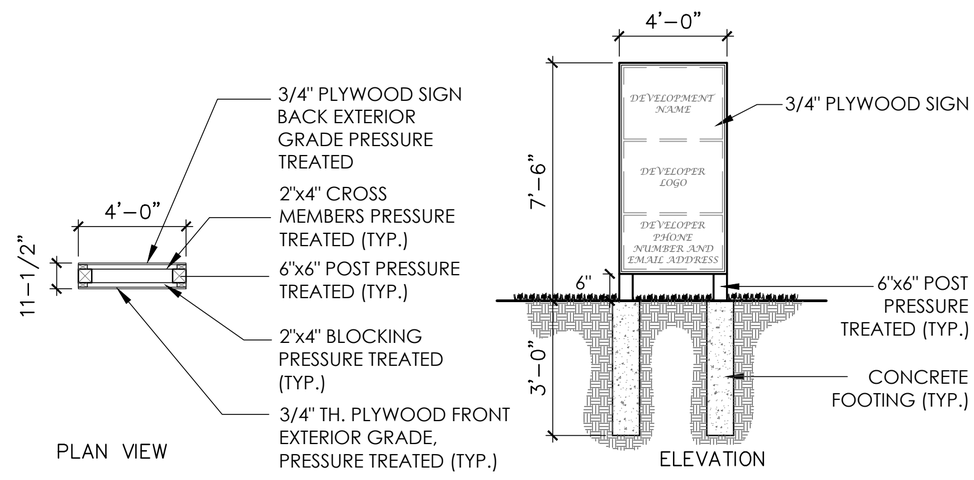

10 TEMPORARY SIGN DETAIL
N.T.S.

SITE DETAILS

EXHIBIT D-3.1

CLARKSHAW VILLAGE

PREPARED FOR: METRO DEVELOPMENT

DATE: 11.8.21

Faris Planning & Design
LAND PLANNING ◆ LANDSCAPE ARCHITECTURE
4876 Cemetery Road
p (614) 487-1964
Hilliard, OH 43026
www.farisplanninganddesign.com